FINISH LEGEND

KEY	MATERIAL	MANUFACTURER	SPECIFICATIONS	REMARKS
C1	CARPET	KARASTAN	"OPULENT BLOCK" ROCKRIDGE #90523	G.C. TO COORDINATE WITH STIFEL NICOLAUS
VB	VINYL BASE	JOHNSONITE	BEIGE #44	G.C. TO COORDINATE WITH STIFEL NICOLAUS
WC1	WALL COVERING	PLEXUS	"TURIN" WESTWOOD #5T2010	G.C. TO COORDINATE WITH STIFEL NICOLAUS
WC2	WALL COVERING	PLEXUS	"LAGRANA COLLECTION" GENOVA #GA T5T	G.C. TO COORDINATE WITH STIFEL NICOLAUS
P1	PAINT	GLIDDEN	CANVAS CLOTH #T16	G.C. TO COORDINATE WITH STIFEL NICOLAUS

FINISH GENERAL NOTES

A. G.C. TO PATCH & REPAIR EXISTING FINISHES AS REQ'D. ALL FINISHES ARE TO MATCH EXISTING. G.C. TO VERIFY FINISH MATCHES EXISTING & SUBSTITUTE IF NECESSARY TO MATCH EXISTING FINISHES.

B. ALL PAINTED SURFACES TO RECEIVE A MINIMUM OF ONE (1) PRIMER COAT AND THEN TWO (2) FINISH PAINT COATS. TINT PRIMER COAT PER MANUFACTURER'S SPECIFICATIONS. G.C. TO ENSURE PAINT COLOR IS SOLID & THERE IS NO "BLEED THROUGH" OF PREVIOUS FINISHES.

C. ALL PARTITIONS RECEIVING PAINT TO RECEIVE A LEVEL FIVE (5) FINISH PRIOR TO PRIME & FINISH COATS TO AVOID PAINT FLASHING.

D. G.C. TO CLEAN & PREP FLOOR FOR NEW FLOORING. ALL FLOORING SHALL BE INSTALLED PER MANUFACTURER'S RECOMMENDATION. VERIFY WITH ALL MANUFACTURER'S & SUPPLIERS.

E. ALL LIGHT SWITCH PLATES & COVER PLATES TO MATCH EXISTING.

F. G.C. TO PATCH & REPAIR EXISTING FINISHES IN COMMON CORRIDORS AS REQ'D WHERE DEMOLITION OR NEW CONSTRUCTION OCCURS. NEW FINISHES TO MATCH EXISTING IN MANUFACTURE, COLOR, FINISH AND TEXTURE. WHERE MATERIALS ARE NOT AVAILABLE FOR EXACT MATCH, G.C. TO SUBMIT MATERIALS FOR SUITABLE REPLACEMENT TO BUILDING MANAGEMENT BEFORE PURCHASE OR INSTALLATION.

DOOR SCHEDULE

(PATCH & REPAINT DOORS AS REQUIRED)

NO.	ROOM	DOOR SIZE	DOOR MATERIAL	DOOR FINISH	FRAME MATERIAL	FRAME FINISH	HDW. TYPE	NOTES
1	ENTRY (SUITE 250)	5'-0"W x 7'-0"H (RELOCATED)	EXIST.	EXIST.	EXIST.	EXIST.	EXIST.	A, C
2	OFFCIE #4 (SUITE 250)	3'-0"W x 7'-0"H (RELOCATED)	EXIST.	EXIST.	EXIST.	EXIST.	CLASSROOM	A, C
3	OFFCIE #5 (SUITE 250)	3'-0"W x 7'-0"H (RELOCATED)	EXIST.	EXIST.	EXIST.	EXIST.	CLASSROOM	A, C
4	FILE ROOM (SUITE 250)	3'-0"W x 7'-0"H (RELOCATED)	EXIST.	EXIST.	EXIST.	EXIST.	PASSAGE	A, C
5	OFFCIE #6 (SUITE 250)	3'-0"W x 7'-0"H (RELOCATED)	EXIST.	EXIST.	EXIST.	EXIST.	CLASSROOM	A, C
6	OFFCIE #13 (SUITE 250)	3'-0"W x 7'-0"H (RELOCATED)	EXIST.	EXIST.	EXIST.	EXIST.	CLASSROOM	A, C
7	OFFCIE #14 (SUITE 250)	3'-0"W x 7'-0"H (RELOCATED)	EXIST.	EXIST.	EXIST.	EXIST.	CLASSROOM	A, C
8	EXIT (SUITE 250)	3'-0"W x 8'-6"H (RELOCATED)	EXIST.	EXIST.	EXIST.	EXIST.	EXIST.	A, C
9	ENTRY (SUITE 240)	3'-0"W x 7'-0"H	EXIST.	EXIST.	EXIST.	EXIST.	EXIST.	A, C
10	OFFCIE #4 (SUITE 240)	3'-0"W x 7'-0"H (NEW)	SOLID CORE WOOD	MATCH EXIST.	H.M.	MATCH EXIST.	CLASSROOM	B, C
11	OFFCIE #3 (SUITE 240)	2'-8"W x 7'-0"H	EXIST.	EXIST.	EXIST.	EXIST.	EXIST.	A, C
12	OFFCIE #2 (SUITE 240)	2'-8"W x 7'-0"H	EXIST.	EXIST.	EXIST.	EXIST.	EXIST.	A, C
13	OFFCIE #1 (SUITE 240)	2'-8"W x 7'-0"H (RELOCATED)	EXIST.	EXIST.	EXIST.	EXIST.	CLASSROOM	A, C
14	BREAKROOM (SUITE 240)	2'-8"W x 7'-0"H (RELOCATED)	EXIST.	EXIST.	EXIST.	EXIST.	PASSAGE	A, C

DOOR NOTES

A. G.C. TO CLEAN, REPAIR AS REQ'D

B. PAINT DOORS AS SPECIFIED BY STIFEL NICOLAUS REPRESENTATIVE

C. INSTALL NEW HARDWARE AS REQUIRED

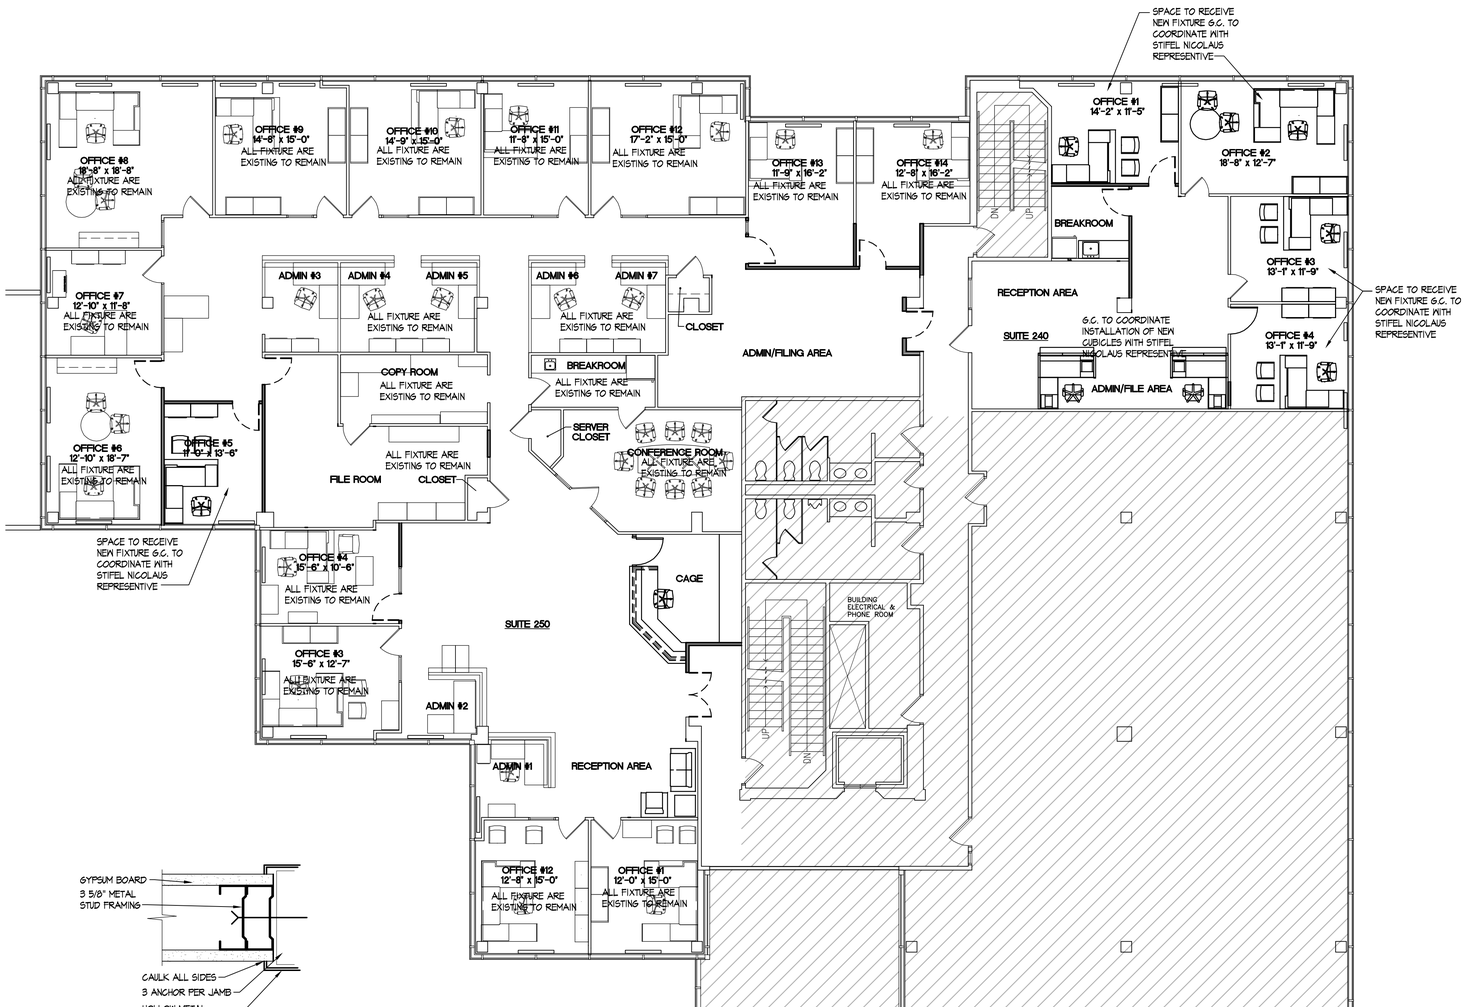

2 HEAD/JAMB DETAIL
SCALE: 3"= 1'-0"

1 FIXTURE PLAN
SCALE: 1/8"=1'-0"

REGISTRATION SEAL

ARCVISION INCORPORATED
ARCHITECTURE • ENGINEERING • STORE PLANNING
SAINT LOUIS / DALLAS / LAS VEGAS / ORLANDO
1950 CRAIG ROAD, SUITE 300 ST. LOUIS, MO. 63146
PH. (314) 415-2400 FAX (314) 415-2300
www.arcv.com

STIFEL NICOLAUS

501 NORTH BROADWAY
8th FLOOR
ST. LOUIS, MO 63102

STIFEL NICOLAUS
500 CHESTERFIELD CENTER
CHESTERFIELD, MO

SUITE 240 + 250

REV	DATE	DESCRIPTION	NAME

PROJECT NO: 090748
DRAWN BY: LJJ
CHECKED BY: BMW
ISSUE DATE: 11/04/09

FIXTURE PLAN / SCHEDULES

A102